REVISIONS				
ZONE	REV	DESCRIPTION	DATE	APPROVED

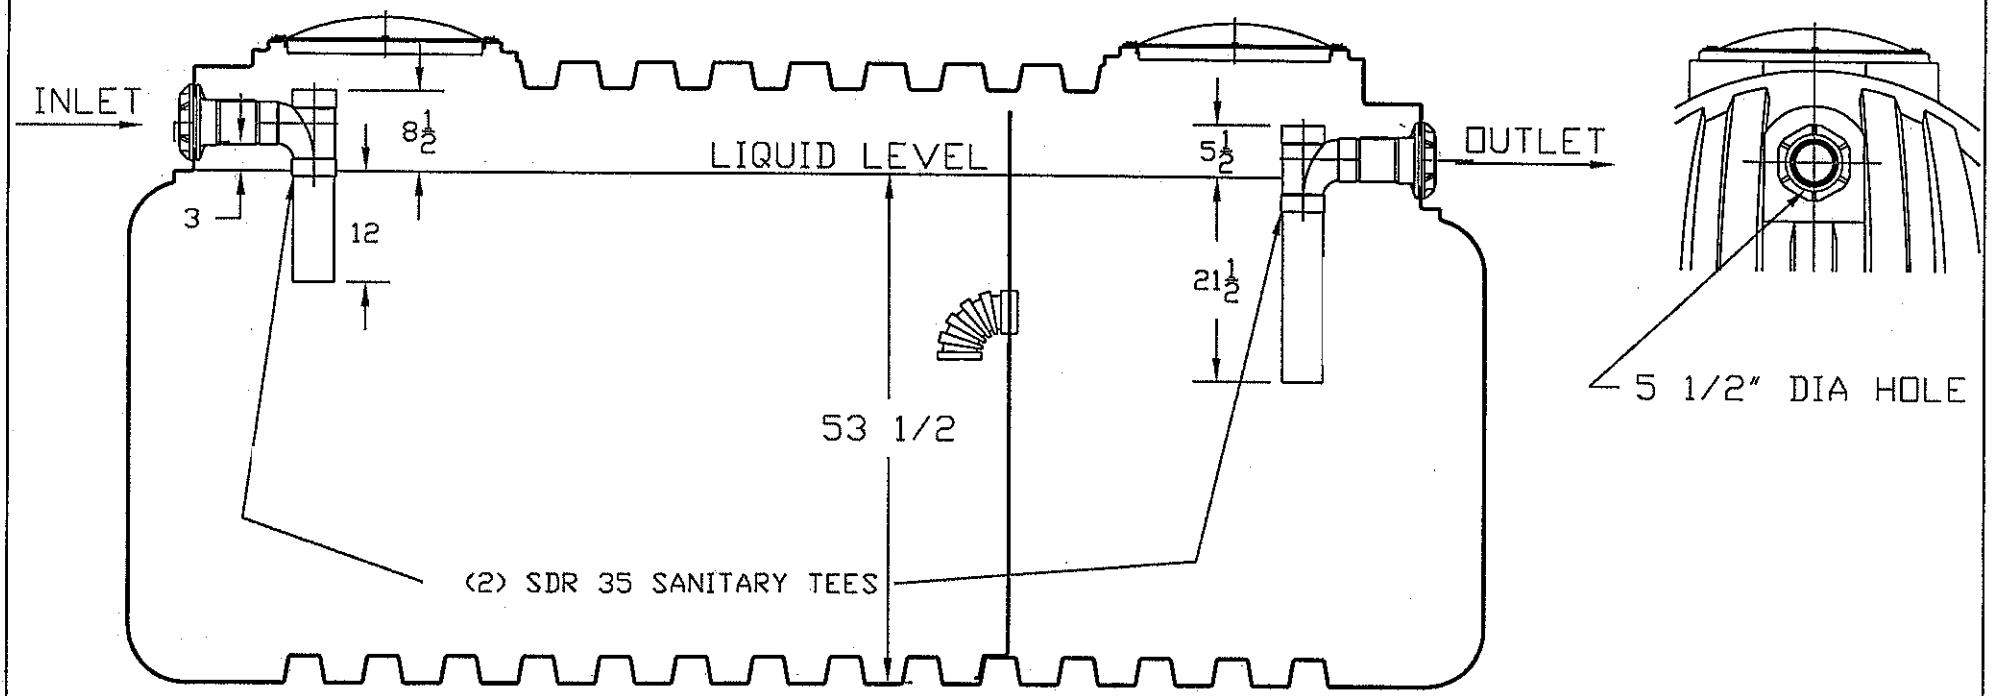

TANK ASSY INCLUDES THE FOLLOWING:
(2) SDR 35 SANITARY TEES
(2) PVC ADAPTER FITTINGS
(2) EPDM ADAPTER GASKETS
(1) DIVIDER
(1) ELBOW W/ RETAINER
(2) LIDS W/ FOAM GASKETS
(8) SCREWS

ASSEMBLE BEFORE SHIPMENT

REF: IAPMO	NORWESCO ST. BONIFACIUS, MN			
	1500 GALLON SEPTIC TANK IAPMO			
JTP 21MAY03	SIZE A	FSCM NO.	DWG NO. 41761	REV
	SCALE 1/20		SHEET	